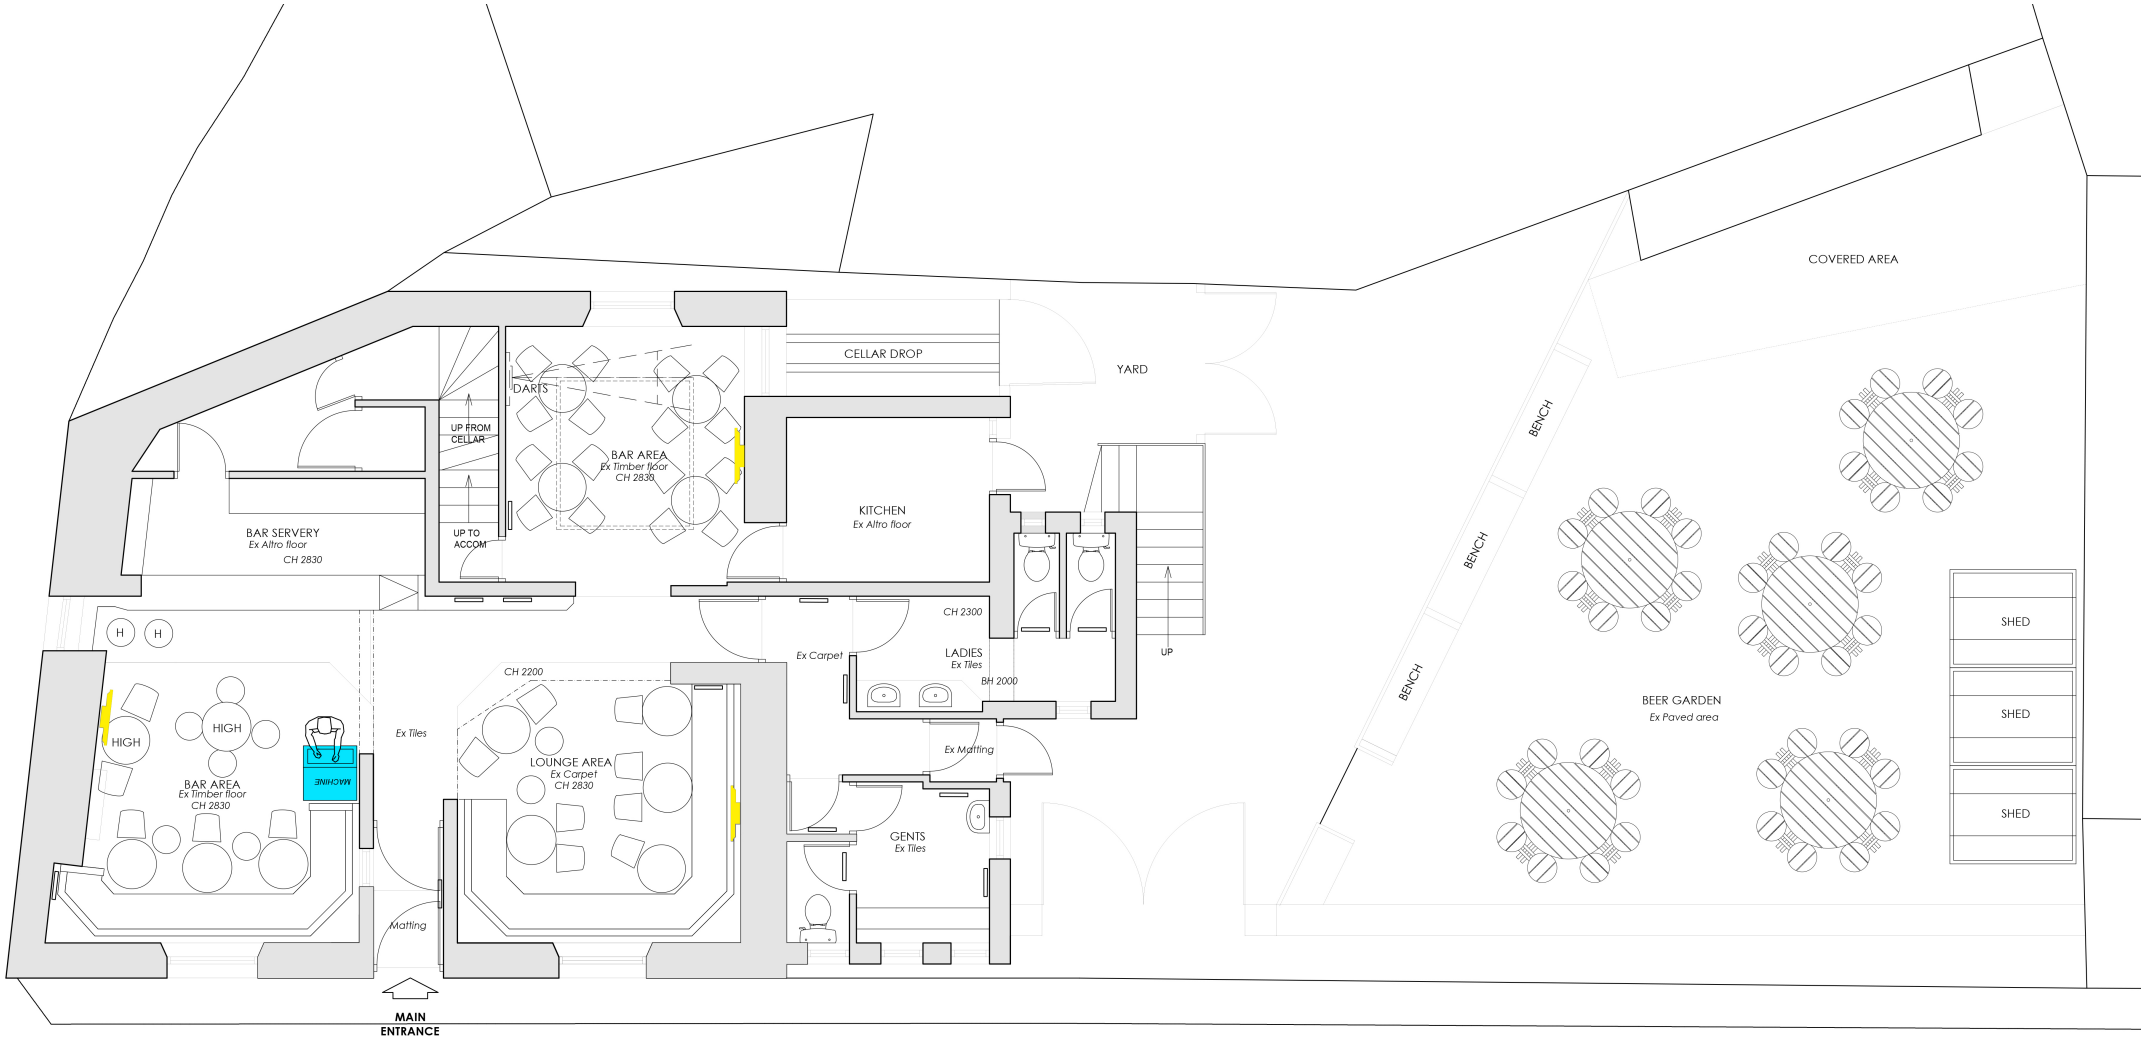

COVERED AREA
CELLAR DROP
YARD
DARTS
UP FROM CELLAR
BAR AREA
Ex Timber floor
CH 2830
KITCHEN
Ex Altro floor
BAR SERVERY
Ex Altro floor
CH 2830
UP TO ACCOM
BENCH
BENCH
BENCH
CH 2300
Ex Carpet
LADIES
Ex Tiles
BH 2000
UP
H
H
CH 2200
HIGH
HIGH
BAR AREA
Ex Timber floor
CH 2830
MACHINE
Ex Tiles
LOUNGE AREA
Ex Carpet
CH 2830
Ex Matting
GENTS
Ex Tiles
BEER GARDEN
Ex Paved area
SHED
SHED
SHED
Matting
MAIN ENTRANCE