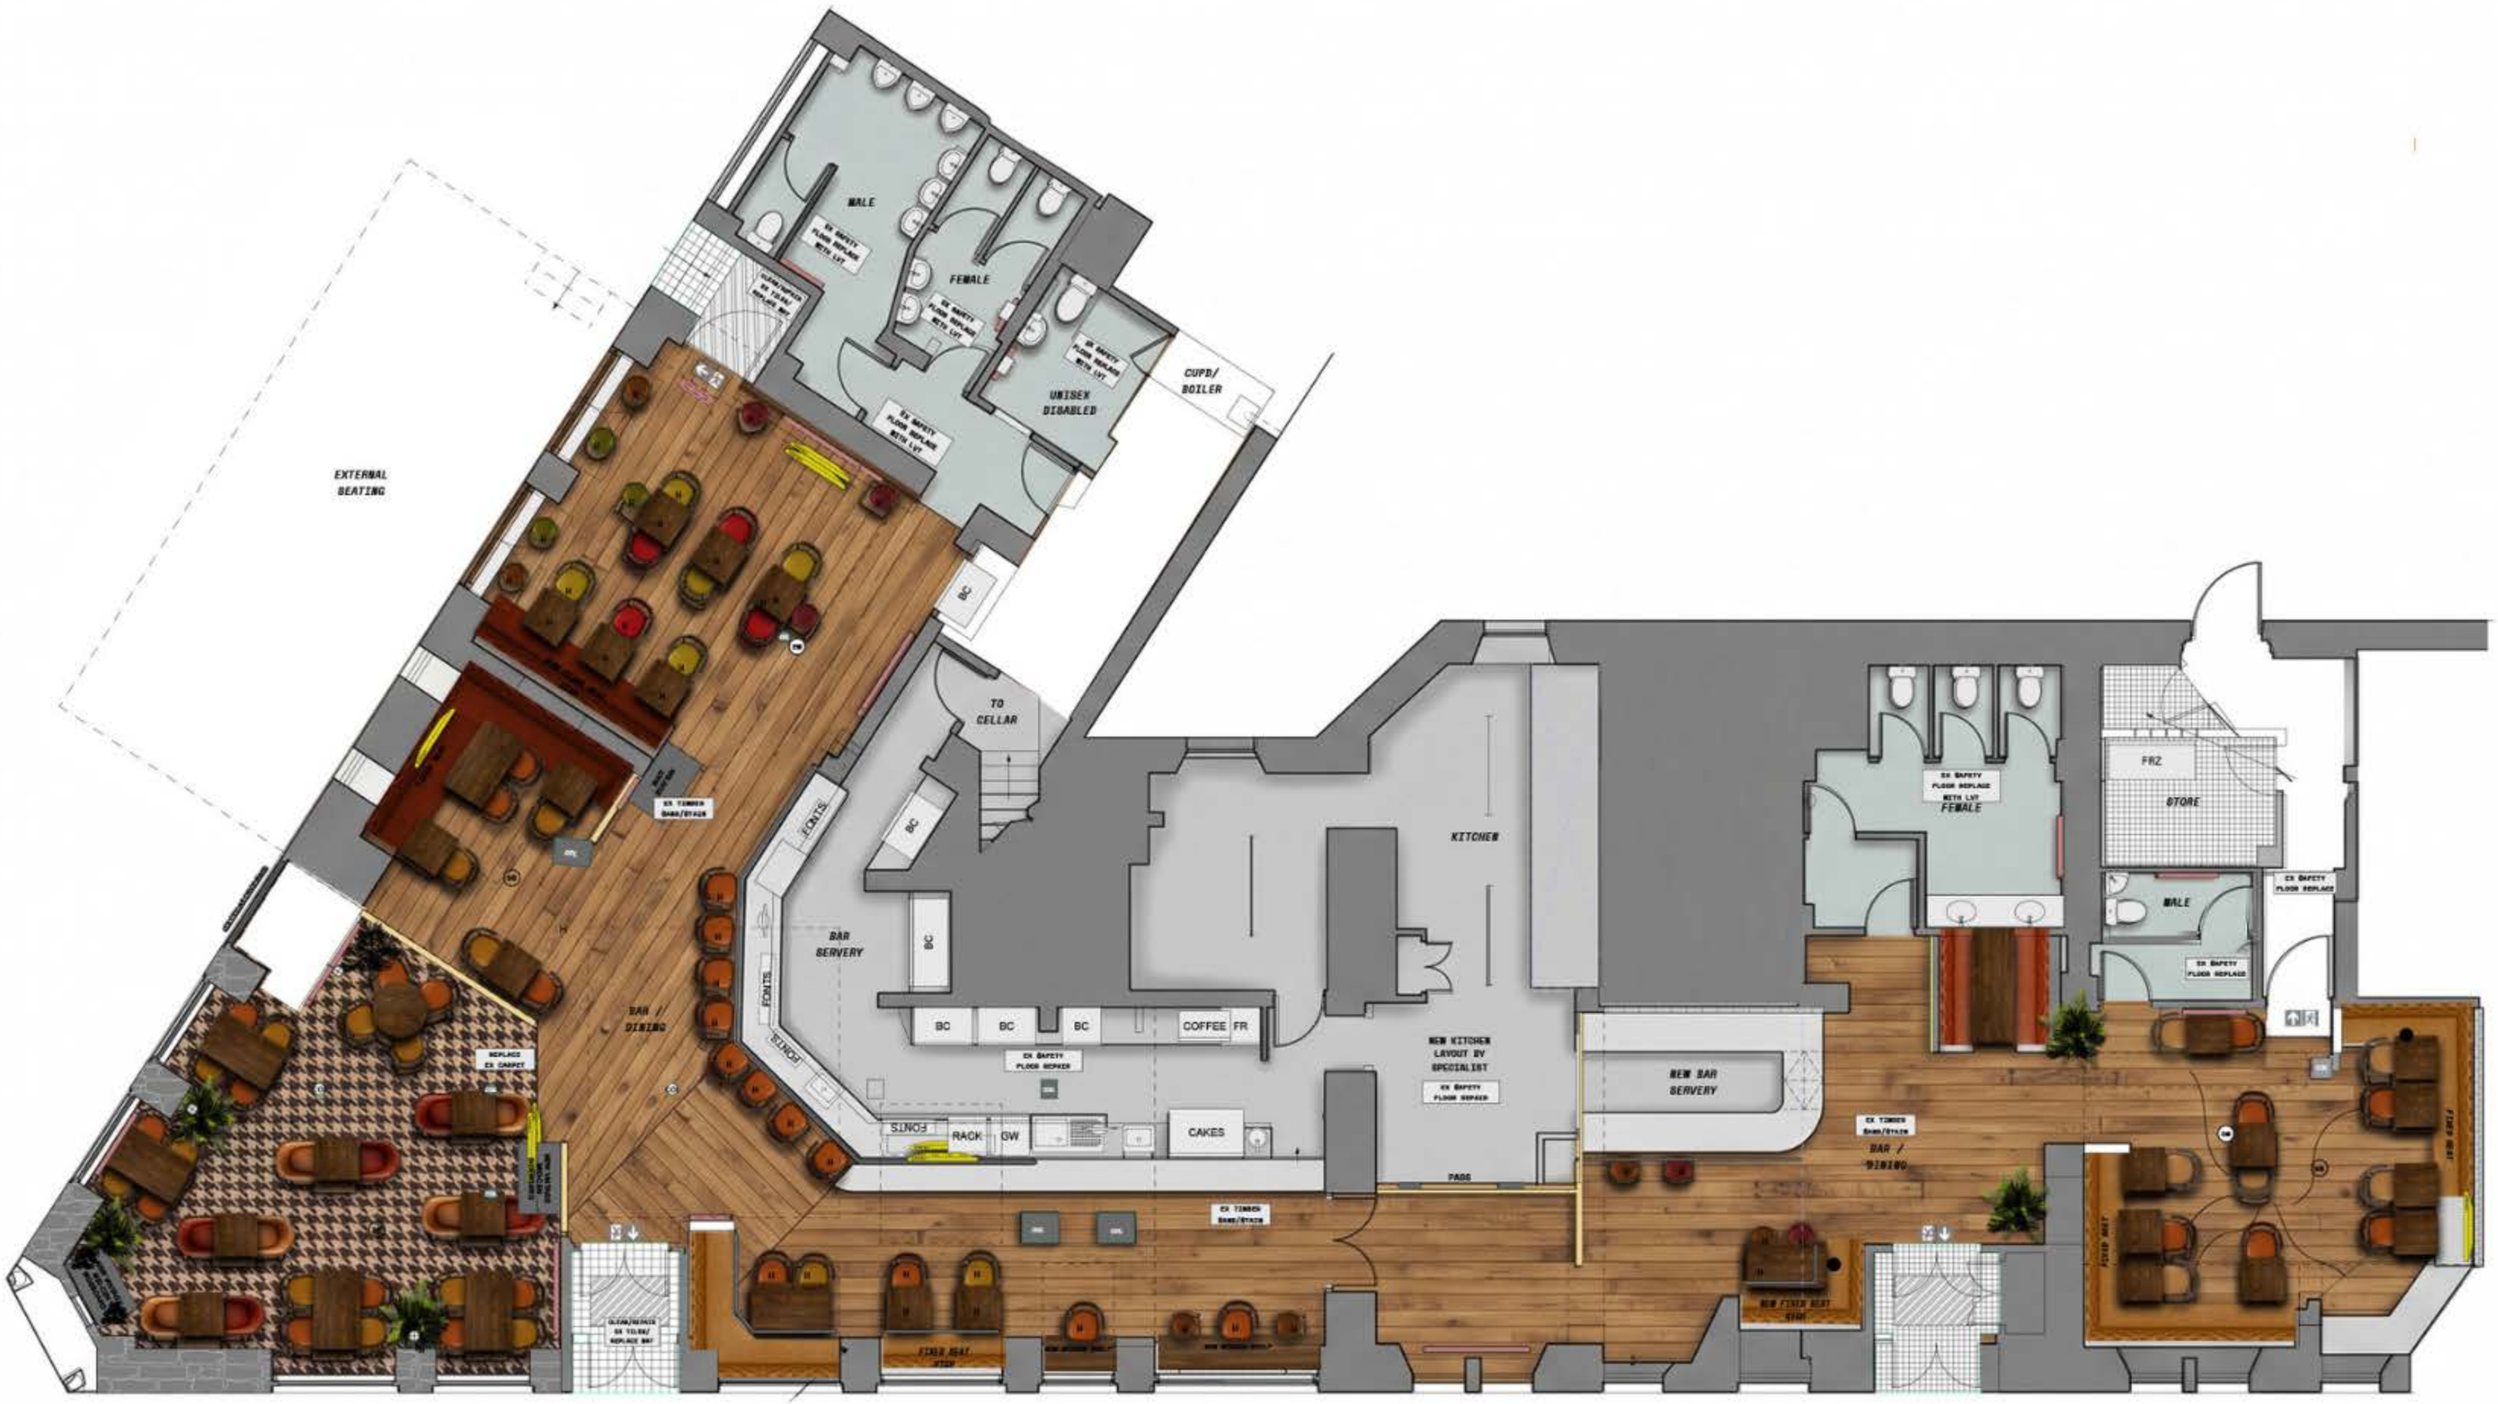
EXTERNAL SEATING
MALE
FEMALE
UNISEX DISABLED
CUPD/ BOILER
TO CELLAR
BAR SERVERY
BAR / DINING
KITCHEN
NEW KITCHEN LAYOUT BY SPECIALIST
NEW BAR SERVERY
BC
COFFEE
FR
RACK
GW
CAKES
PASS
FONTS
FRZ
STORE