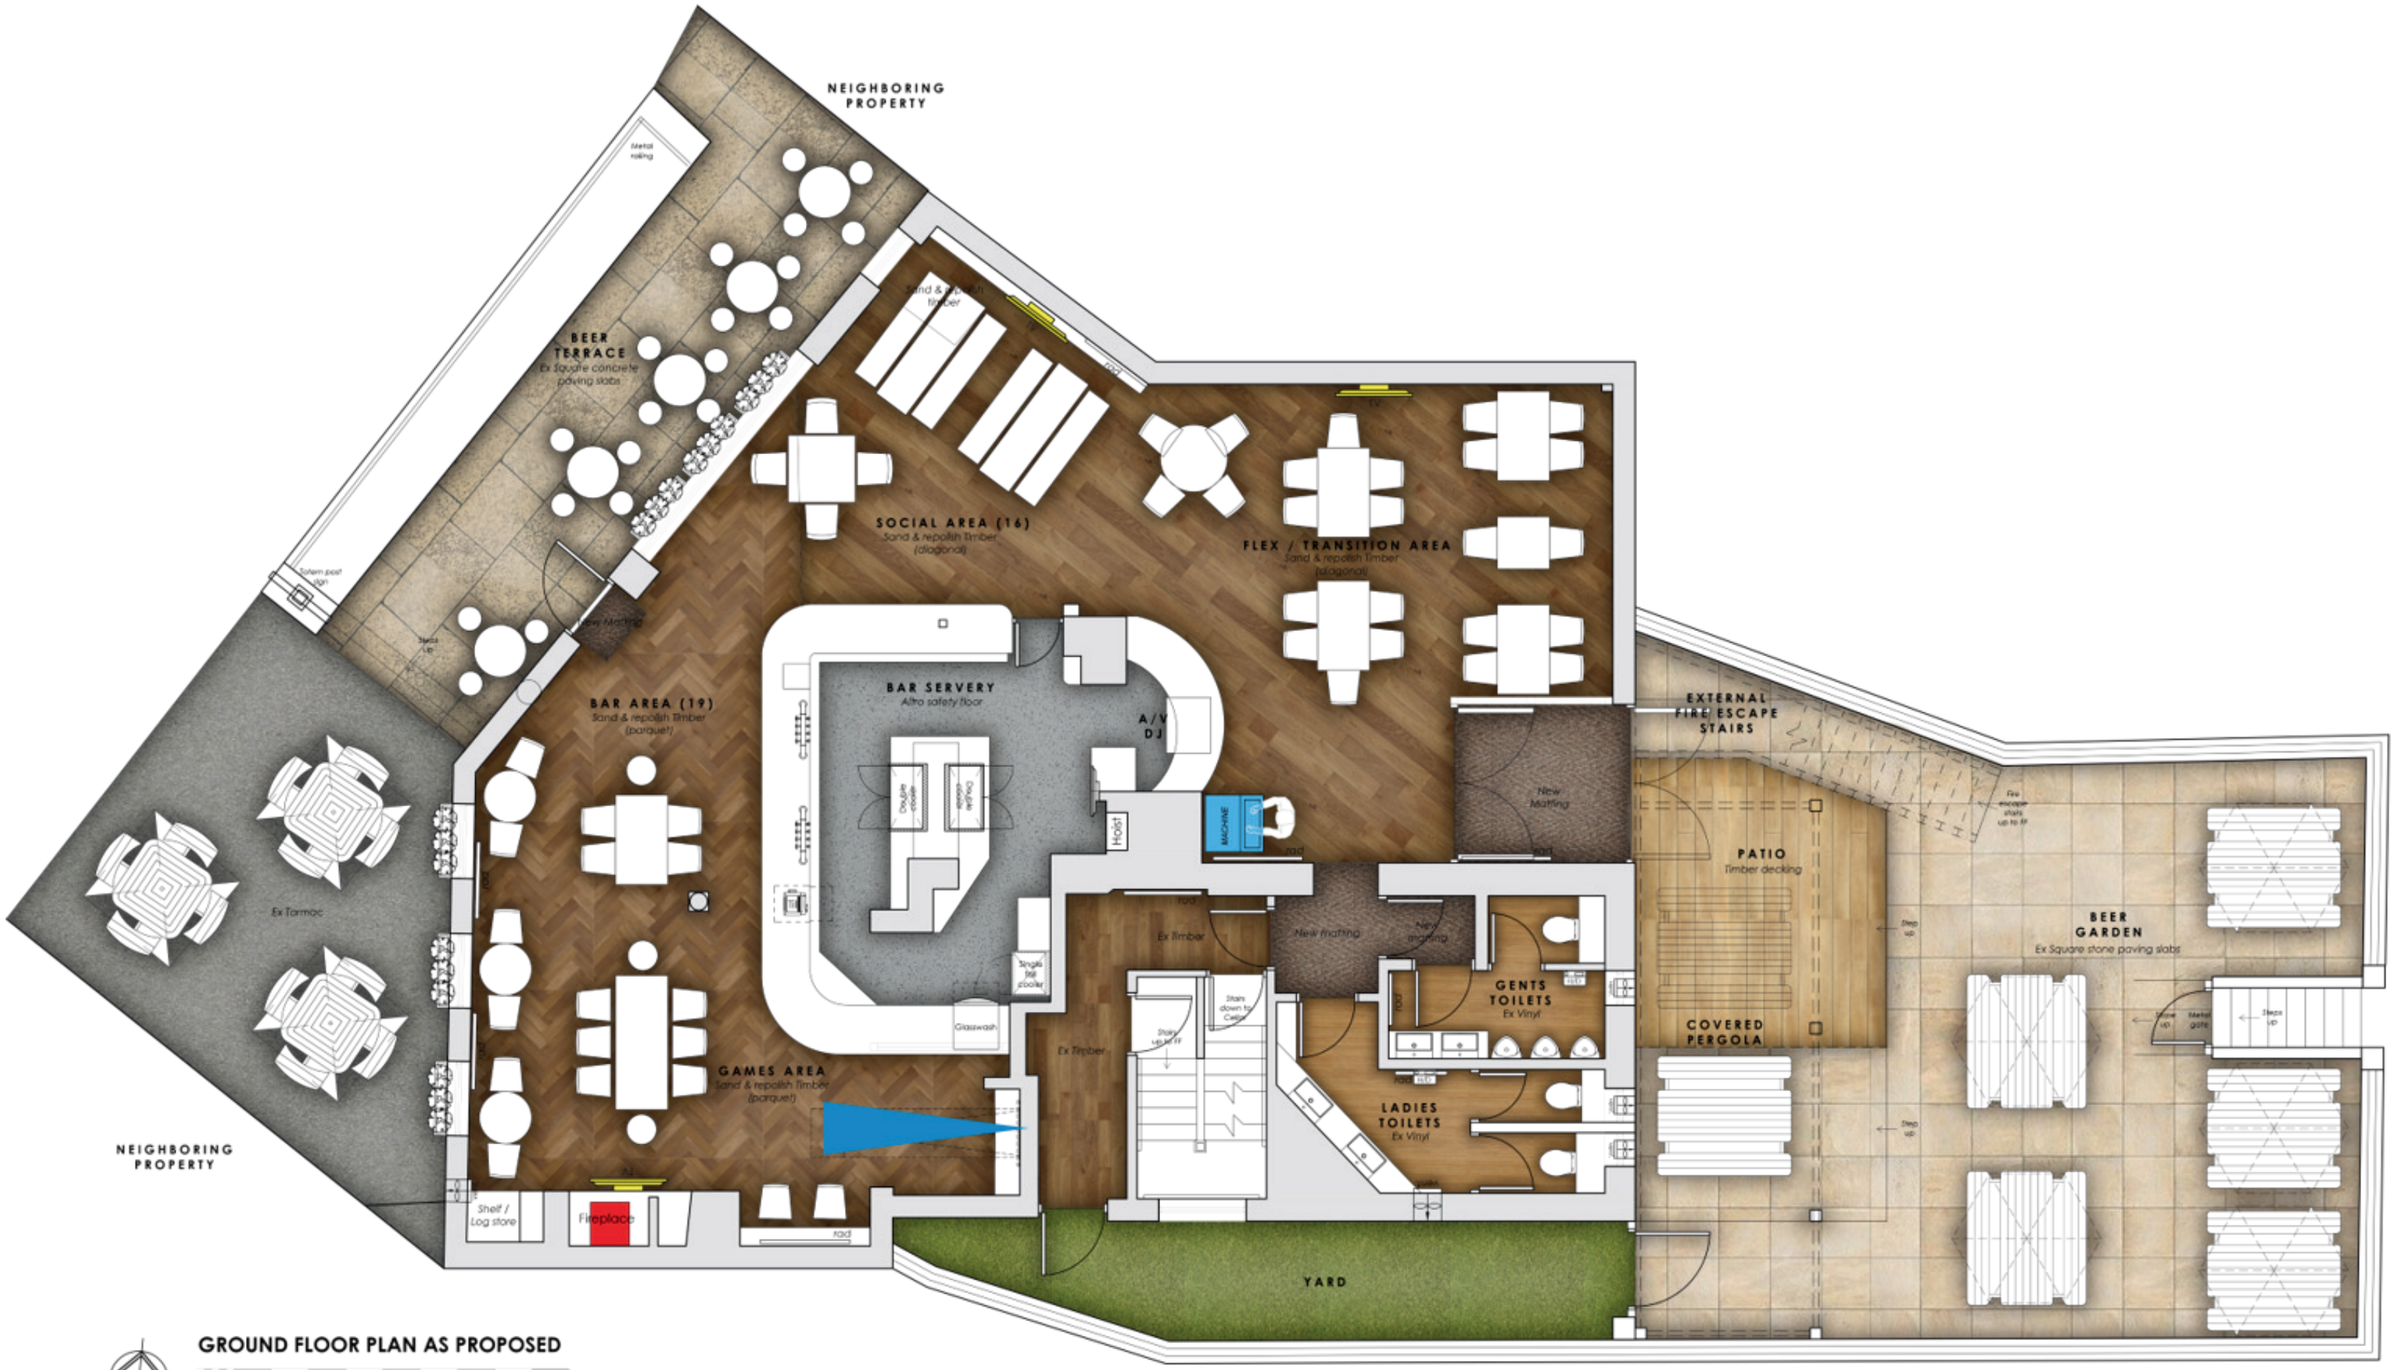


GROUND FLOOR PLAN AS PROPOSED