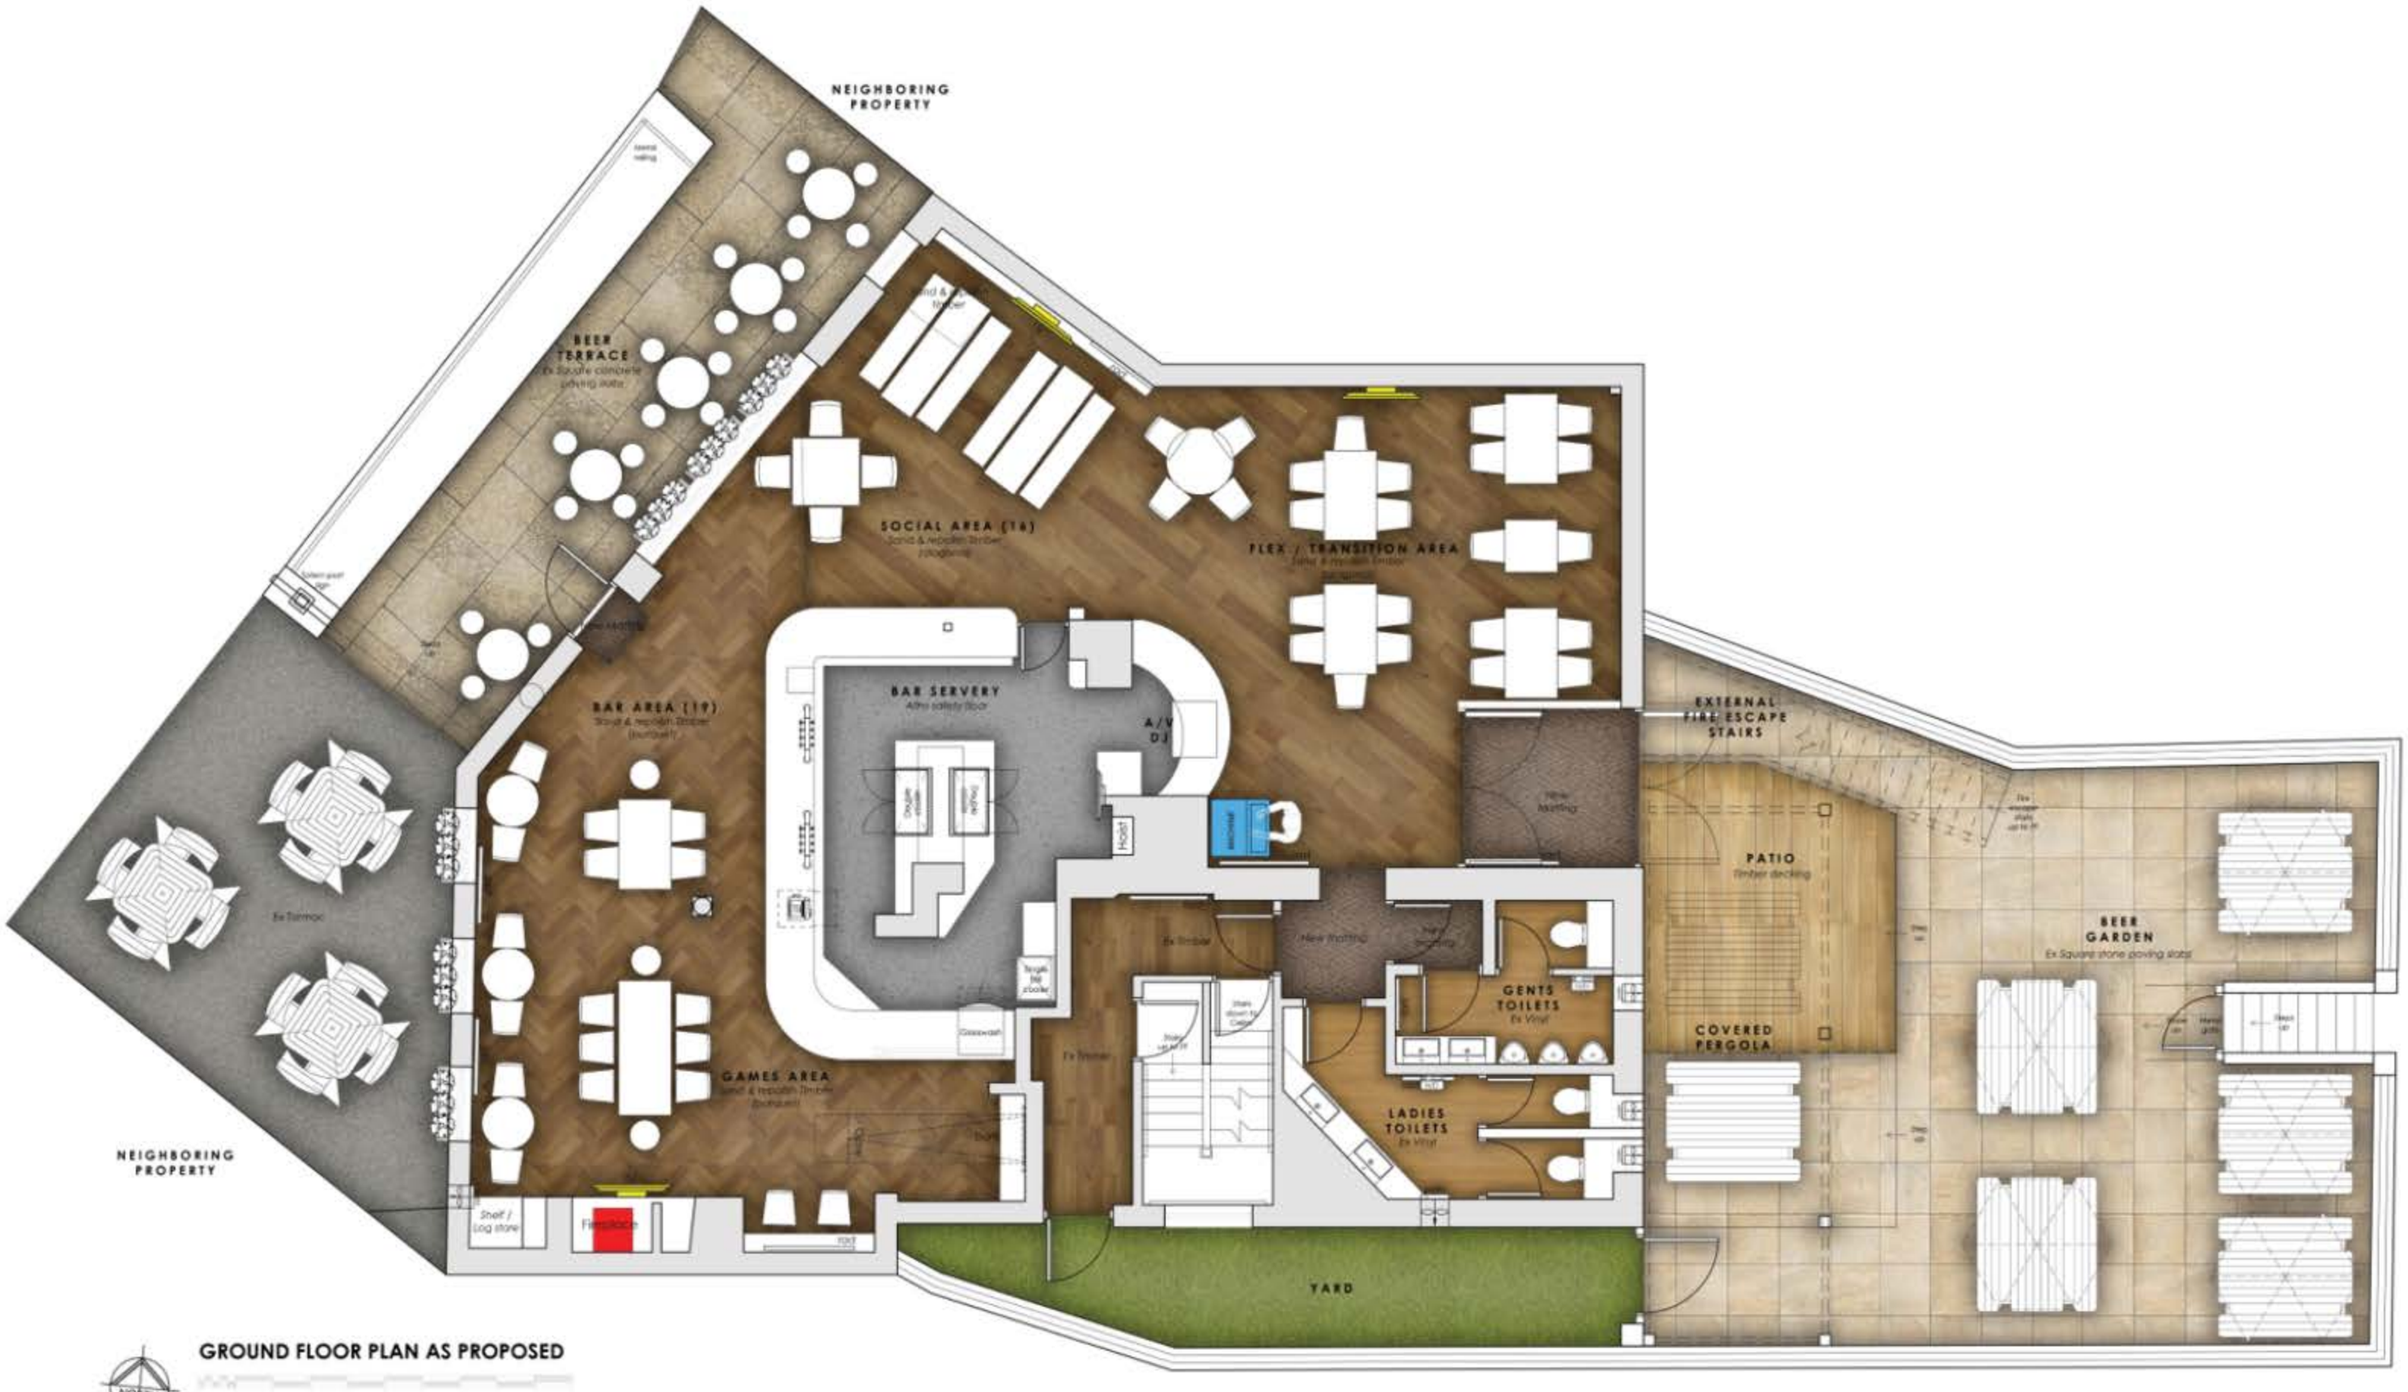


GROUND FLOOR PLAN AS PROPOSED

NORTH

SCALE 0 1m 2m 3m 4m 5m