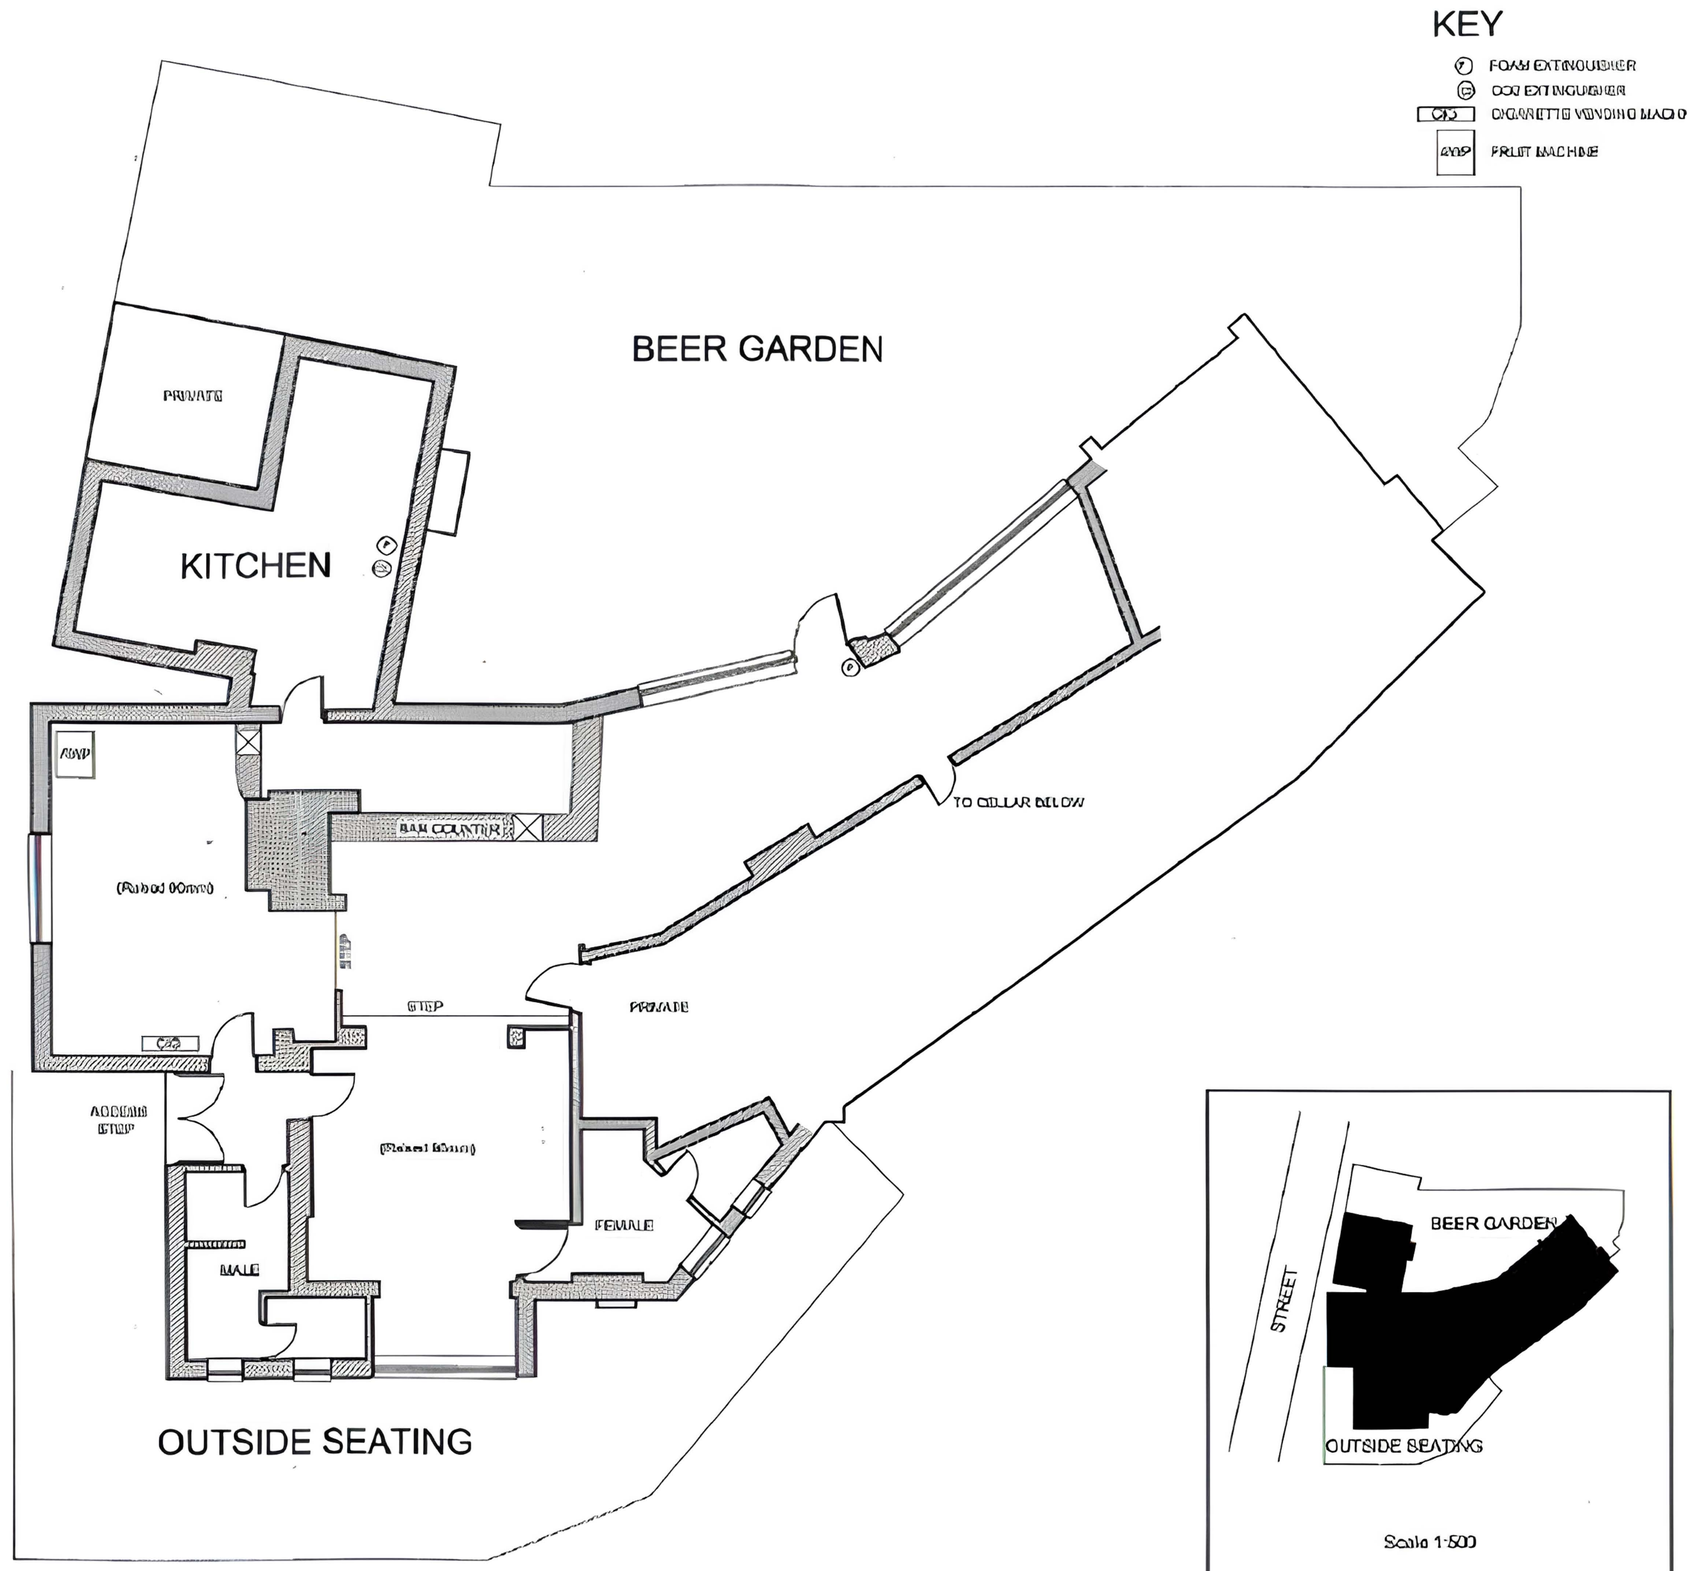


EXISTING GROUND FLOOR PLAN