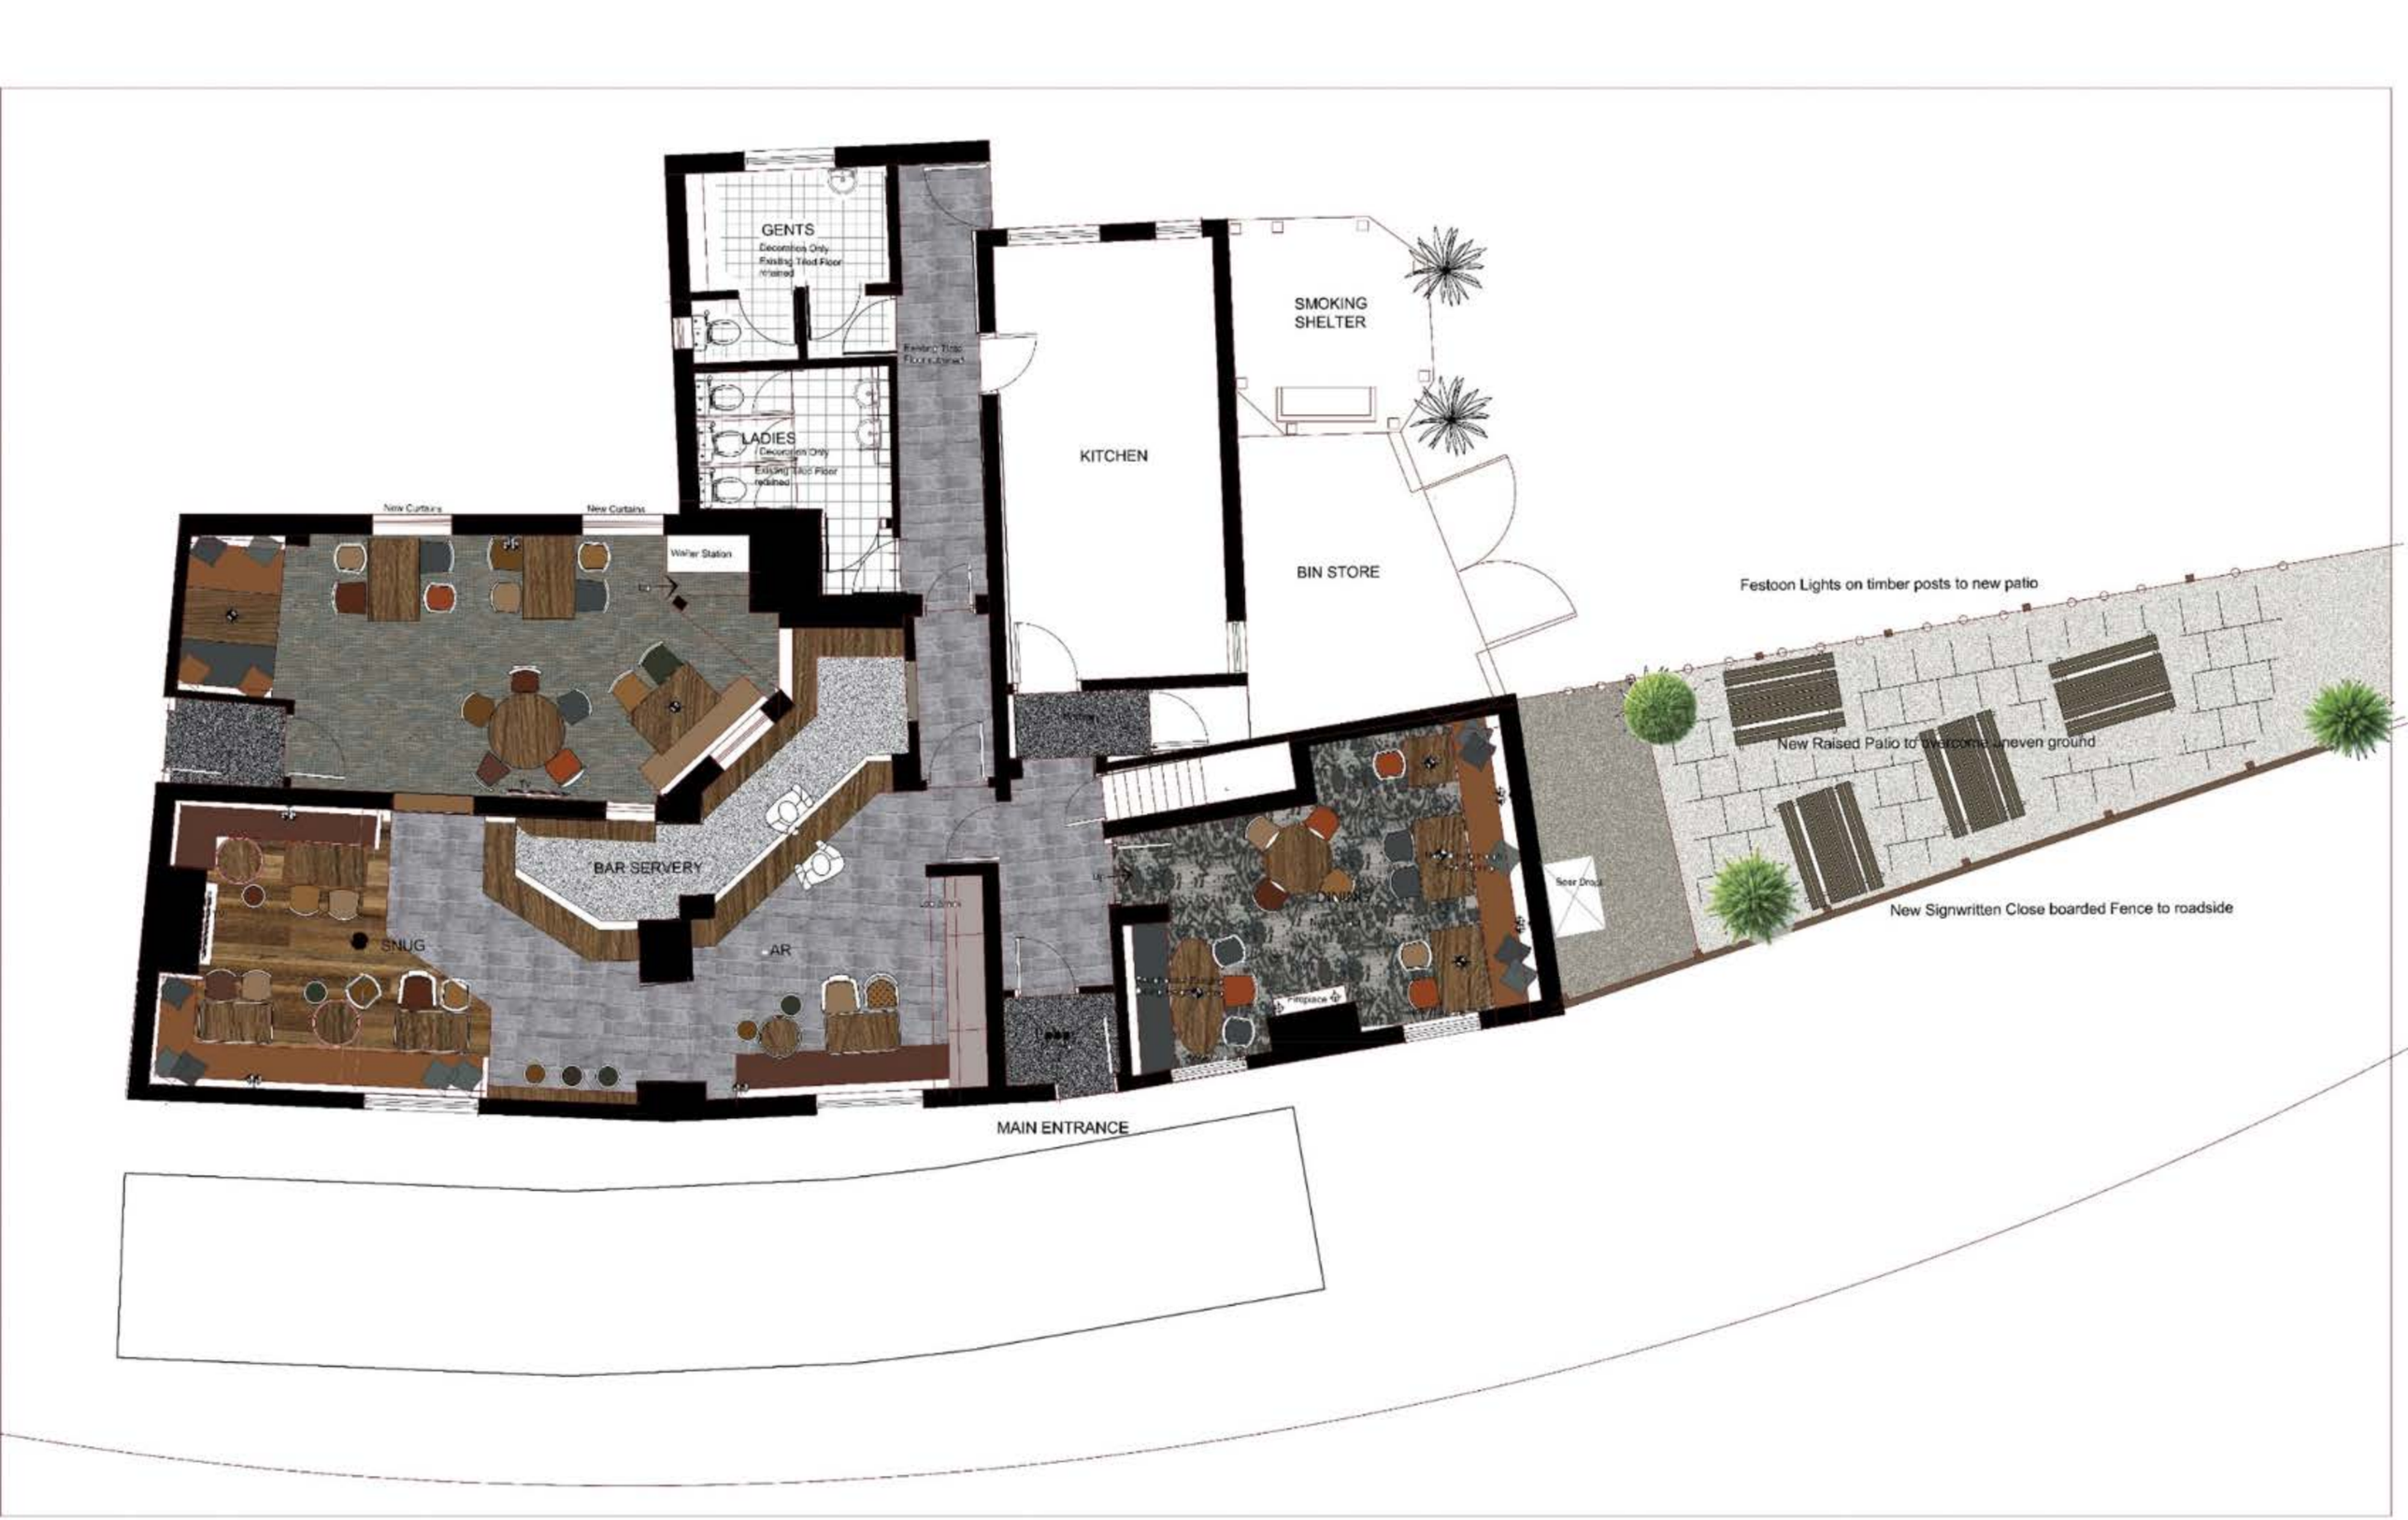
GENTS
Decorations Only
Existing Tiled Floor
retained
LADIES
Decorations Only
Existing Tiled Floor
retained
Existing Tiled Floor Retained
KITCHEN
SMOKING SHELTER
BIN STORE
New Curtains
New Curtains
Waiter Station
BAR SERVERY
SNUG
BAR
DINING
Fireplace
Festoon Lights on timber posts to new patio
New Raised Patio to overcome uneven ground
New Signwritten Close boarded Fence to roadside
MAIN ENTRANCE