


indicates areas of new tiling	Bar	65
indicates areas of exposed brickwork	External	36
indicates areas of existing graffiti art	Total	101
indicates areas of existing reclaimed timber cladding	New Covers	
indicates areas of existing tiling	Bar	72
indicates areas of new panelling	External	94
indicates areas of feature wallpaper to ceiling	Total	166

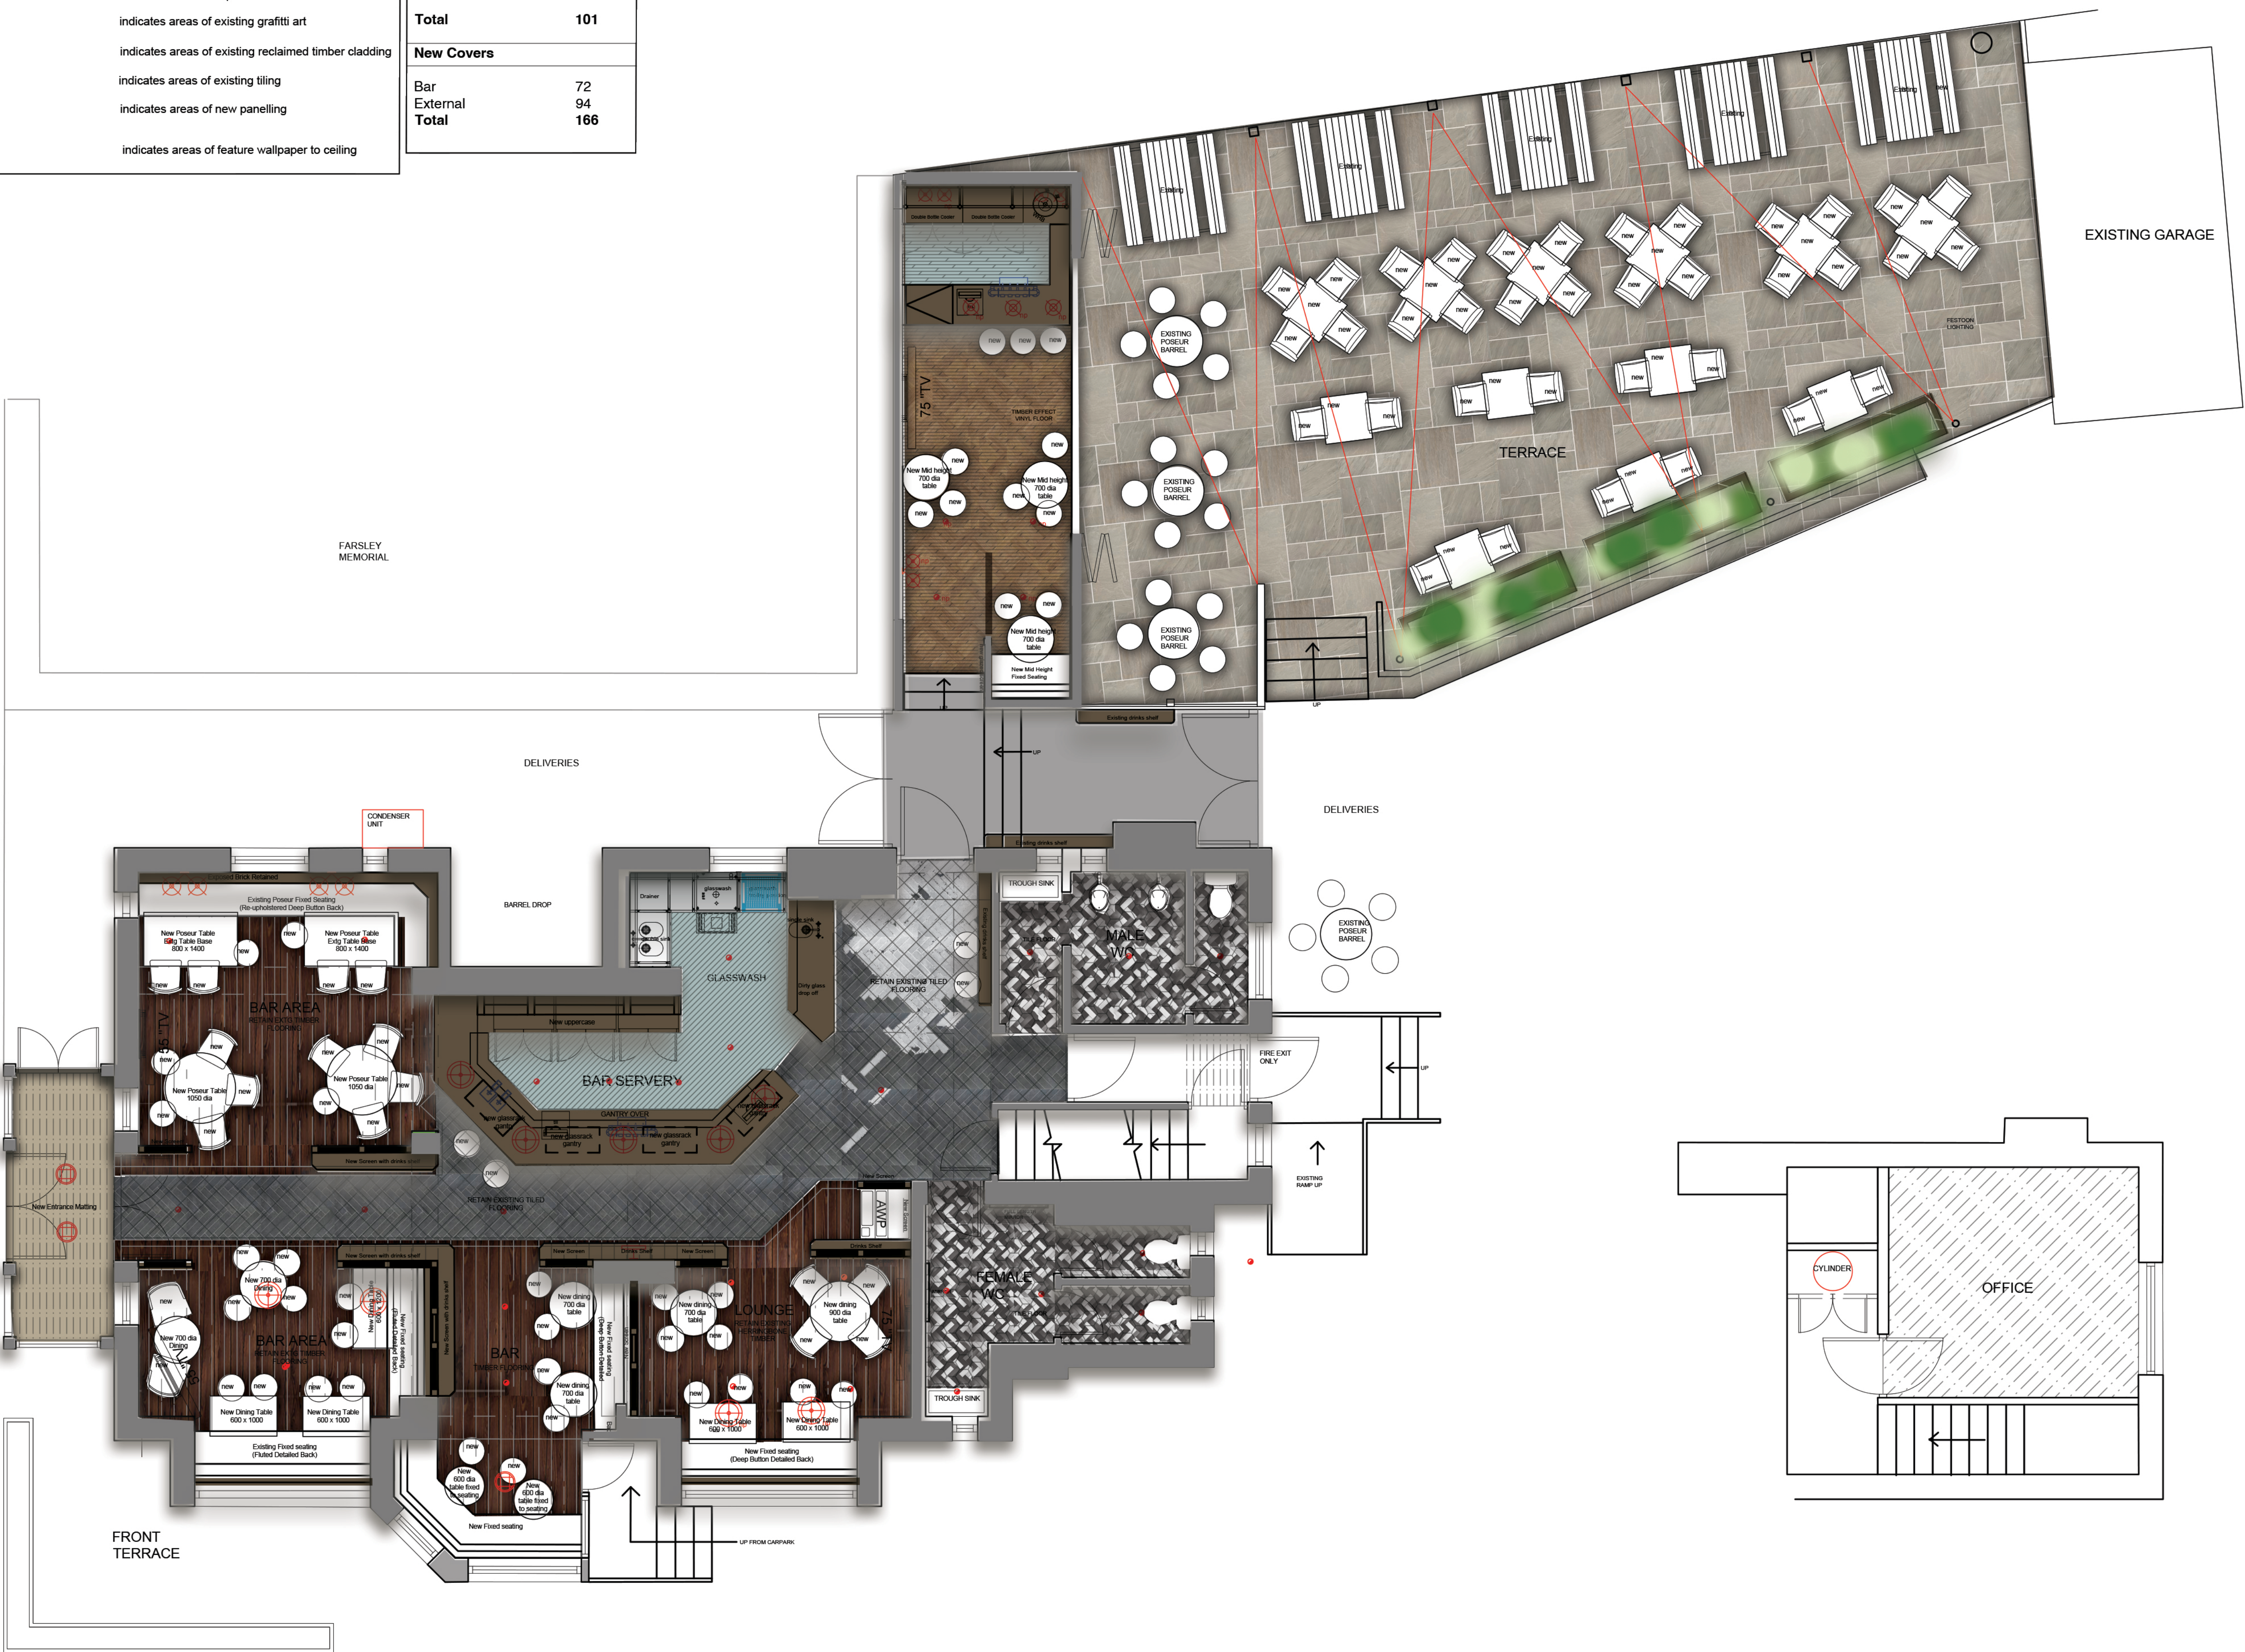

DISCLAIMER

A full and accurate drawing has been provided by the architect for the purpose of the commencement of the project. The architect does not accept any liability for any errors or omissions in the drawing, or for any consequences arising from the use of the drawing, or for any other matters relating to the project.

H	10.08.26		
G	10.08.26	HB	
F	28.07.26	AW	
E	10.07.26	SD	
D	23.06.26	SD	
C	23.06.26	SD	
b	22.06.26	SD	
A	08.06.26	SD	
Rev:	Date:	Init:	
Stage: P			
Client: St			
Project address: N 33 P L			
Title: Propo			
Scale: 1:50			
Drawn by: SD			
Drawing no: 5732			

CON
BGV

London
Thomas Ford House
23-24 Smithfield St
London
EC1A 9LF